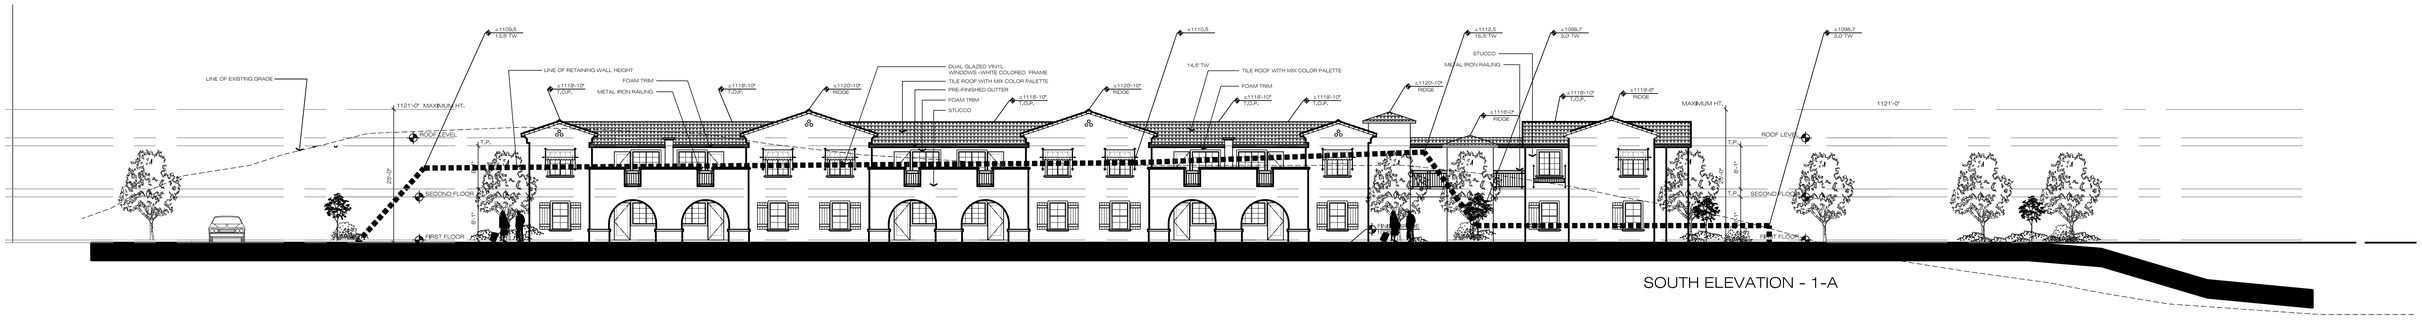

SOUTH ELEVATION - 1-A

PRELIMINARY ELEVATIONS

RPV Senior Apartments

DEVELOPER
AMCAL Multi-Housing, Inc.
30141 AGOURA ROAD SUITE 100, AGOURA HILLS, CA 91301
T (818) 706-0694

Withee Malcolm Architects, LLP
2251 W. 190th Street
Torrance, Ca 90504
Tel. (310) 217-8885
Fax (310) 217-0425

NORTH

KEY PLAN
SCALE: 1" = 100'-0"

JOB NO. 8052.300
DATE: 02.03.09

scale: 1/8" = 1'-0"
0 8 16 24 32

SD 04